
GIRLS WORLD

BY BGMD / HARLEM FLAGSHIP

FURNISHED CONCEPT FLOOR PLAN

3,000 SQ FT | ASSUMED 50' x 60' SHELL

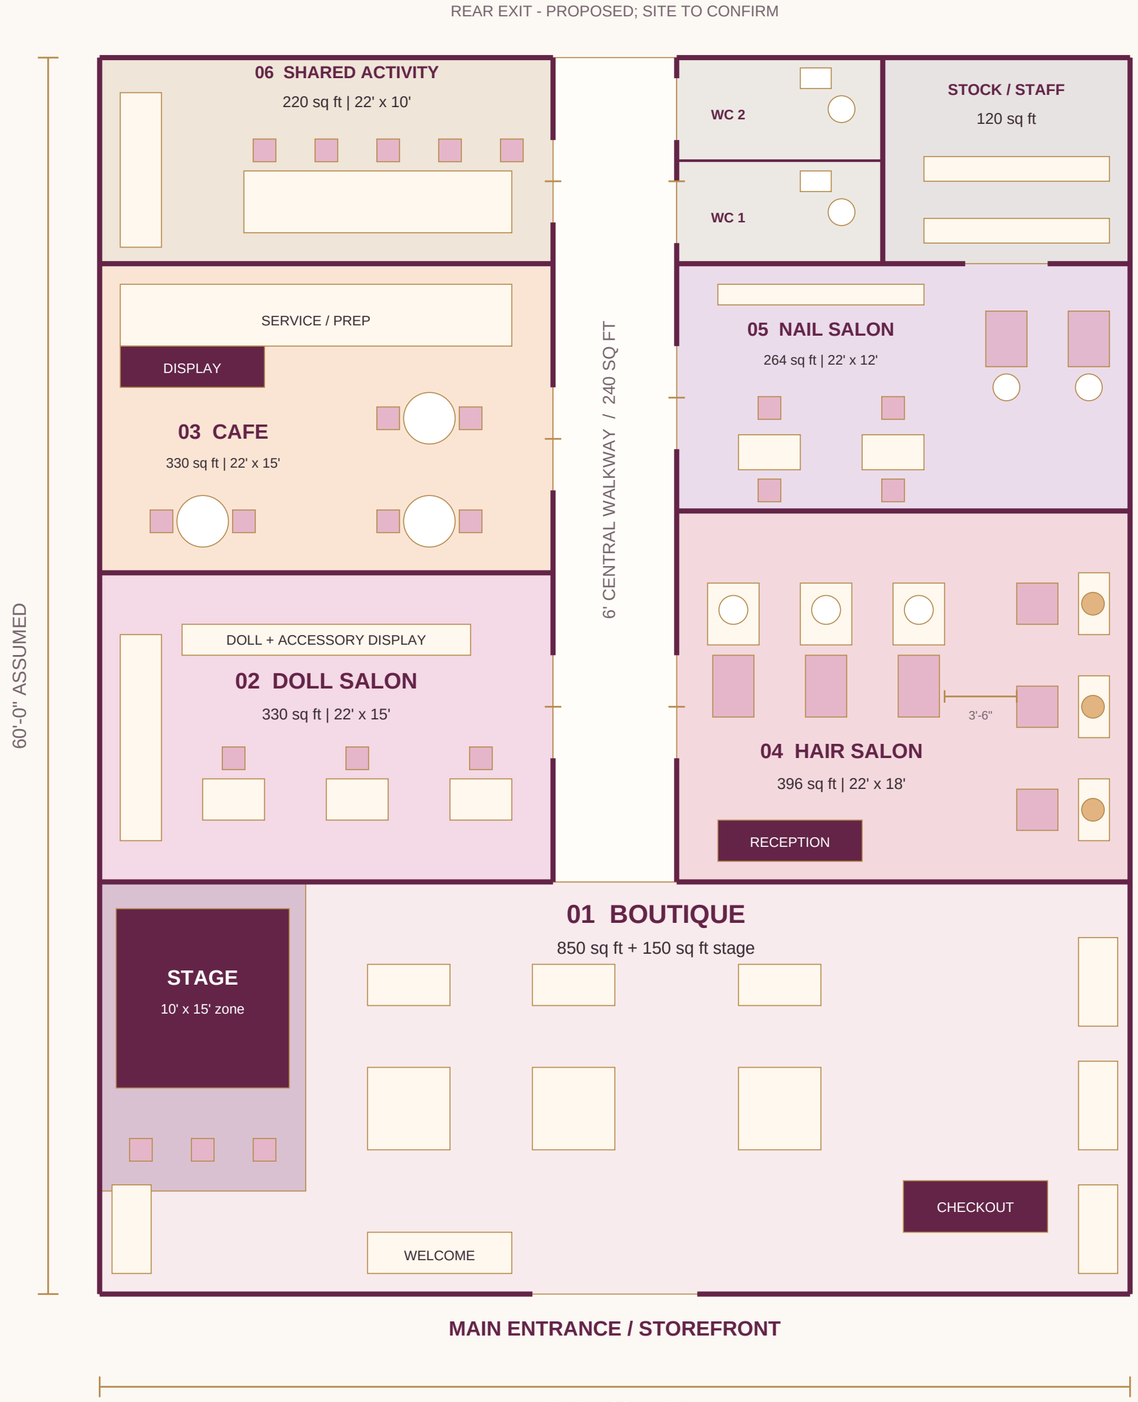

DESIGN DIRECTION FROM YOUR PRESENTATION

Pink upholstery / plum accents / warm metallic details



01 BOUTIQUE + STAGE

Dolls, fashion, toys and a performance corner



02 DOLL SALON

Doll styling stations and coordinated accessories



03 CAFE

Treat display, service counter and family seating



04 KIDS HAIR SALON

Three styling chairs, three wash stations and clear aisle



05 KIDS NAIL SALON

Manicure desks, pedicure seating and polish display

CONCEPT ONLY | Furniture is indicative. Zone areas include a conceptual allowance for partitions; these are not surveyed net areas.
No measured site, columns or utilities supplied. Architect to verify access, exits, plumbing, ventilation and permitted use before buildout.

Every department in the presentation, in one connected destination.

ID	SPACE	SQ FT	PURPOSE / ARRANGEMENT
01	Boutique retail	850	Front entry; dolls, toys, apparel, checkout
01A	Performance stage zone	150	Front-left corner; includes audience allowance
02	Doll salon	330	Near retail for doll styling and accessories
03	Cafe	330	Rear-left; seating, display and light service/prep
04	Kids hair salon	396	Right-hand service wing; 3 styling / 3 wash positions
05	Kids nail salon	264	Right-hand service wing; 2 manicure / 2 pedicure positions
06	Shared activity / BGMD Club	220	Rear-left flex room; small-group use, not a full classroom
07	Central circulation	240	6 ft x 40 ft; room circulation also sits within each zone
08	Restrooms	100	Two indicative 5 ft x 10 ft compartments; review required
09	Stock / staff / utilities	120	Rear support room; final equipment locations to be resolved
	TOTAL CONCEPT ENVELOPE	**3,000**	

SALON SPACING TARGETS

Three shampoo stations at 4.5 ft centers; styling chairs at 5 ft centers. Allow 3.5 ft behind shampoo bowls and a 3.5 ft side aisle, plus a separate 6 ft central walkway. Dimensions are conceptual clearances, not verified compliance.

WHAT IS STILL UNKNOWN

The 50 ft x 60 ft rectangle is an assumed shell. Actual storefront, exit rights, structural columns, restroom counts, door swings, utility capacity and partition thickness remain unverified.

SERVICE PLANNING

Cafe assumes light preparation rather than a full production bakery. Verify actual shampoo-chair recline, equipment service gaps, accessible positions, plumbing and ventilation before ordering. Cafe and salon service separation needs professional design.

AUTOMATIC FAMILY LOCATION

The named zones can become app department boundaries. Beacon / sensor quantities and positions must follow an onsite survey; this sheet does not specify tracking hardware.

Visual source: Girls World by BGMD Visual Concept Presentation Updated(1), pages 3-7. Plan geometry and allocations are newly proposed.
Planning / website / discussion use. Not a permit, construction, code-compliance or occupancy drawing.